PRELIMINARY DESIGN

Proposed Building Signage

Location	Sign	Size	Area
North Elevation	**"Kum & Go" Sign**	6'x 12'	72 SF
	"Go Fresh Market" Sign	5'x 9'	45 SF
West Elevation	**"Kum & Go" Sign**	6'x 12'	72 SF
South Elevation	**"Kum & Go" Sign**	6'x 12'	72 SF
East Elevation	**"Kum & Go" Sign**	6'x 12'	72 SF
	Total		333 SF

NOTE: SIGNAGE SHOWN FOR PRESENTATION PURPOSES ONLY. SIGNAGE TO BE PERMITTED BY A SEPARATE PROCESS AND SUBMISSION

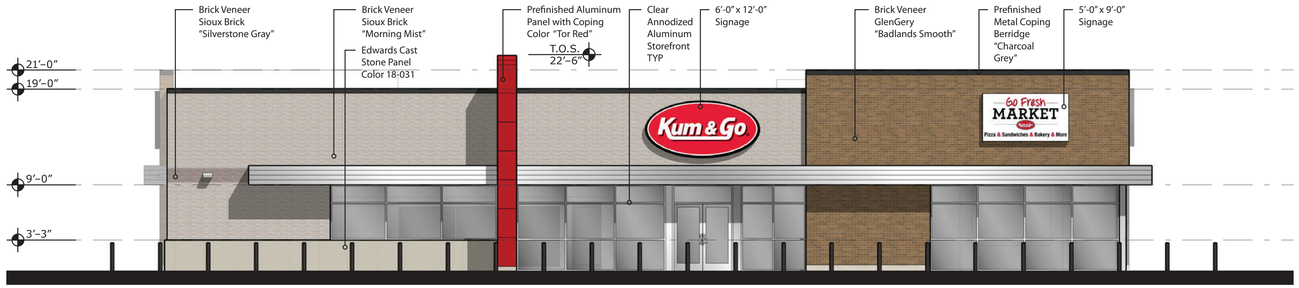

North Elevation
NTS

0 3' 6' 12' 30'

Signage is for Illustrative Purposed Only

Material Calculation - North

Brick		1057 SF (53%)
Glazing		550 SF (27%)
Cast Stone		122 SF (22%)
Misc Metals and Trim		275 SF (13%)
	Total	2004 SF

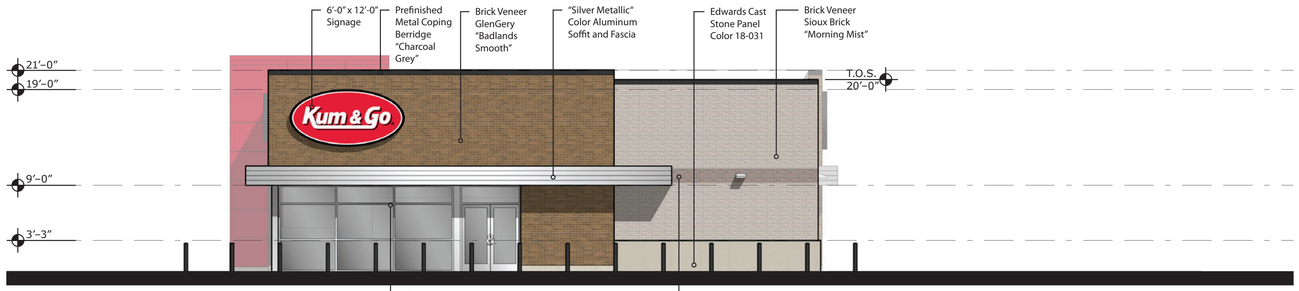

West Elevation
NTS

0 3' 6' 12' 30'

Signage is for Illustrative Purposed Only

Material Calculation - West

Brick		772 SF (65%)
Glazing		235 SF (20%)
Cast Stone		77 SF (6%)
Misc Metals and Trim		110 SF (9%)
	Total	1194 SF

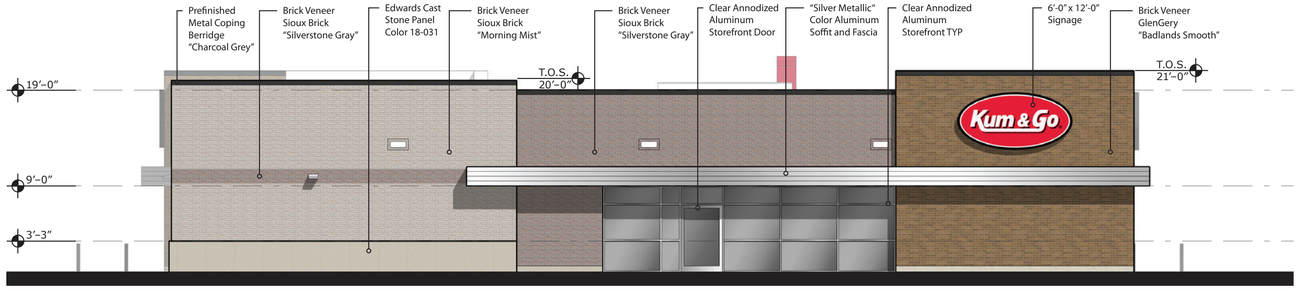

South Elevation
NTS

0 3' 6' 12' 30'

Signage is for Illustrative Purposed Only

Material Calculation - South

Brick		1355 SF (67%)
Glazing		279 SF (14%)
Cast Stone		198 SF (10%)
Misc Metals and Trim		193 SF (9%)
	Total	2025 SF

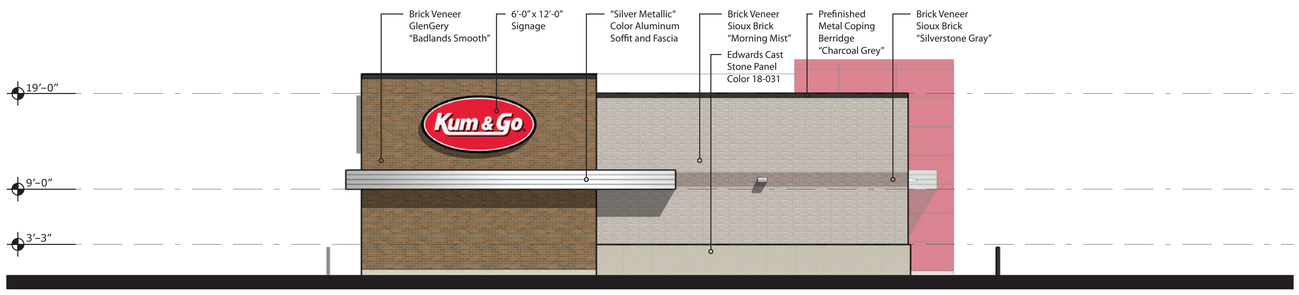

East Elevation
NTS

0 3' 6' 12' 30'

Signage is for Illustrative Purposed Only

Material Calculation - East

Brick		934 SF (81%)
Cast Stone		122 SF (11%)
Misc Metals and Trim		98 SF (8%)
	Total	1154 SF

NOTE: All Roof Mounted Equipment will be Screened

N:\KUM & GO\2319 CENTENNIAL, CO 631231\902 - ENTITLE\DESIGN TEAM\X-TBLK-EES-SDP - STANDARD\X-TBLK-EES-SDP.DWG

REVISIONS

Description	Date	By

DRAWN BRR
CHECKED BRR
DESIGNED BRR
FILENAME COLORED ELEVATIONS

KUM & GO GAS & C-STORE SITE DEVELOPMENT PLAN

COLOR ELEVATIONS

6400 Westown Parkway
West Des Moines, Iowa
50266
P: 515-226-0128
F: 515-223-9873

JOB NO. KUM003.01
SCALE AS SHOWN
DATE MAY 20, 2020
SHEETS 15
SHEET 10

PRELIMINARY DESIGN

Proposed Canopy Signage

Location	Sign	Size	Area
North Elevation	**"Kum & Go" Sign**	3'x 6'	18 SF
South Elevation	**No Signage**	---	0 SF
West Elevation	**"Kum & Go" Sign**	3'x 6'	18 SF
East Elevation	**"Kum & Go" Sign**	3'x 6'	18 SF
	Total		54 SF

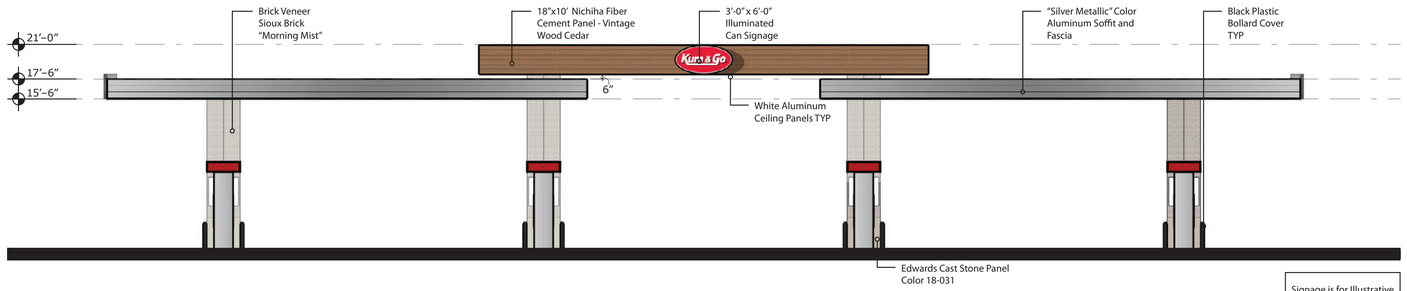

Signage is for Illustrative Purposed Only

North Elevation
NTS

0 3' 6' 12' 30'

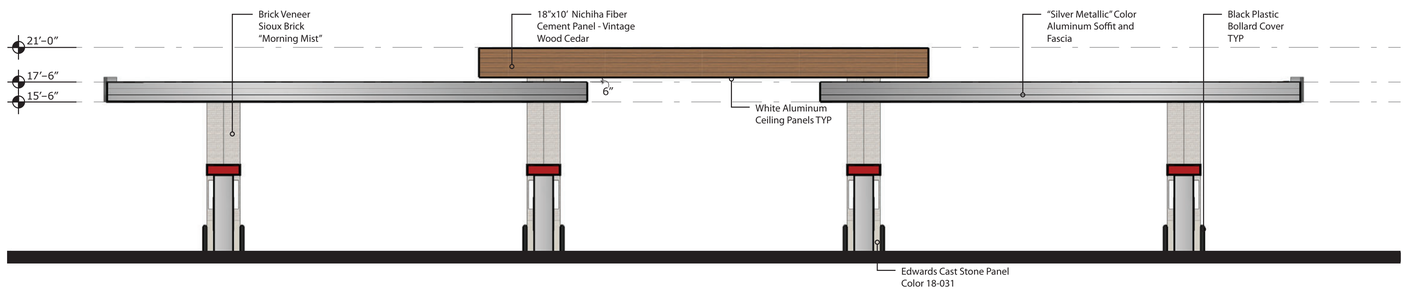

South Elevation
NTS

0 3' 6' 12' 30'

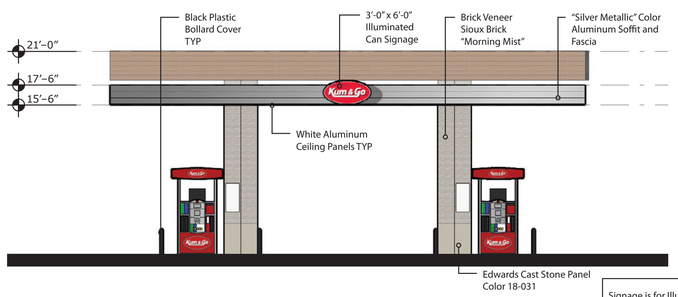

Signage is for Illustrative Purposed Only

East Elevation
NTS

0 3' 6' 12' 30'

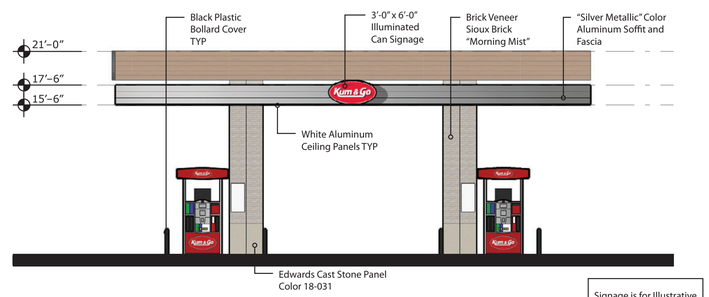

Signage is for Illustrative Purposed Only

West Elevation
NTS

0 3' 6' 12' 30'

N:\KUM & GO\2319 CENTENNIAL, CO\63123190\2 - ENTITLE\DESIGN TEAM\X-TBLK-EES-SDP - STANDARD\X-TBLK-EES-SDP.DWG

REVISIONS

Description	Date	By

DRAWN BRR
CHECKED BRR
DESIGNED BRR
FILENAME COLORED ELEVATIONS

KUM & GO GAS & C-STORE SITE DEVELOPMENT PLAN

COLOR ELEVATIONS

6400 Westown Parkway
West Des Moines, Iowa
50266
P: 515-226-0128
F: 515-223-9873

JOB NO. KUM003.01
SCALE AS SHOWN
DATE MAY 20, 2020
SHEETS 15
SHEET 11

PRELIMINARY DESIGN

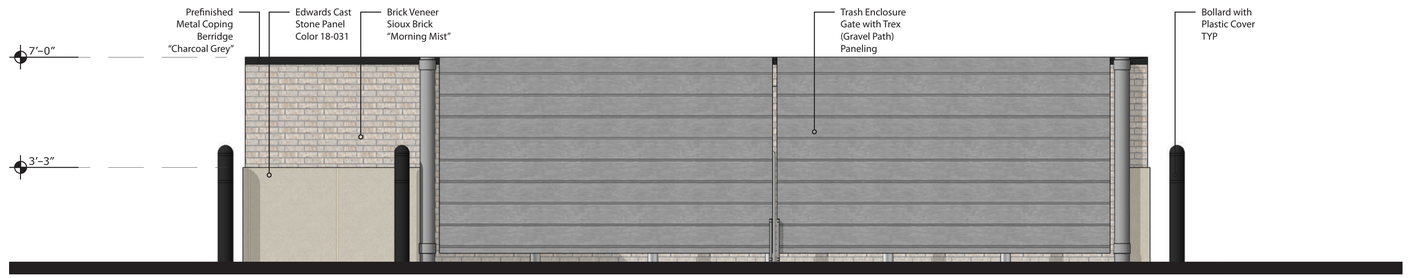

North Elevation
NTS

0 3' 6' 12'

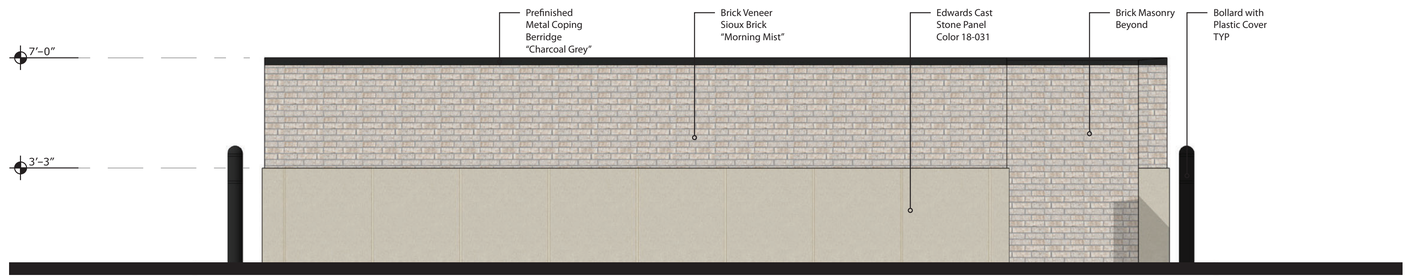

South Elevation
NTS

0 3' 6' 12'

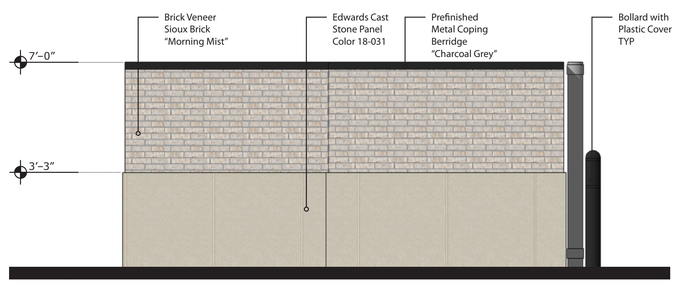

East Elevation
NTS

0 3' 6' 12'

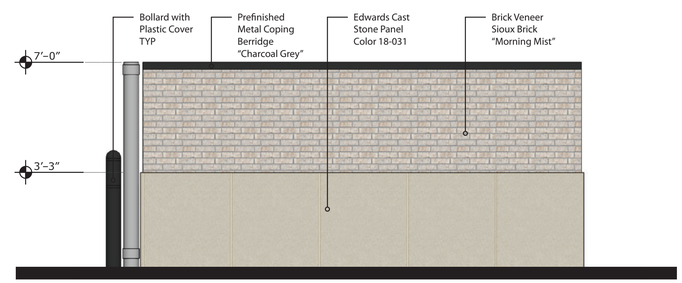

West Elevation
NTS

0 3' 6' 12'

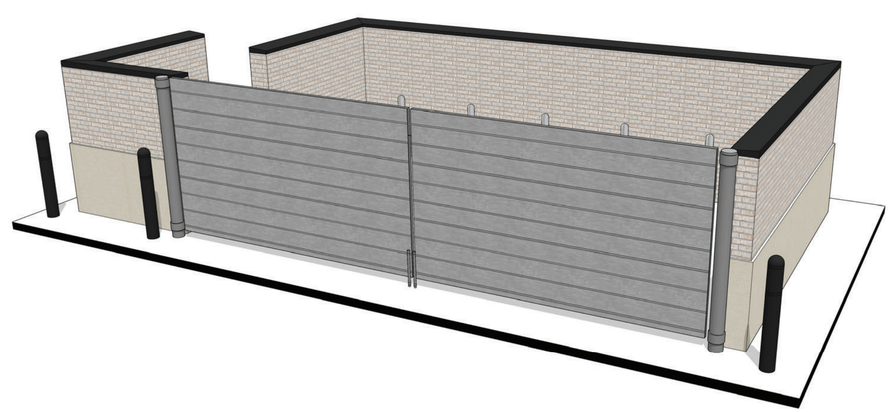

Perspective
NTS

N:\KUM & GO\2319 CENTENNIAL, CO.63\2319\02 - ENTITLE\DESIGN TEAM\X-TBLK-EES-SDP - STANDARD\X-TBLK-EES-SDP.DWG

REVISIONS

Description	Date	By

DRAWN BRR
CHECKED BRR
DESIGNED BRR
FILENAME COLORED ELEVATIONS

KUM & GO GAS & C-STORE SITE DEVELOPMENT PLAN

COLOR ELEVATIONS

6400 Westown Parkway
West Des Moines, Iowa
50266
P: 515-226-0128
F: 515-223-9873

JOB NO. KUM003.01
SCALE AS SHOWN
DATE MAY 20, 2020
SHEETS 15
SHEET 12