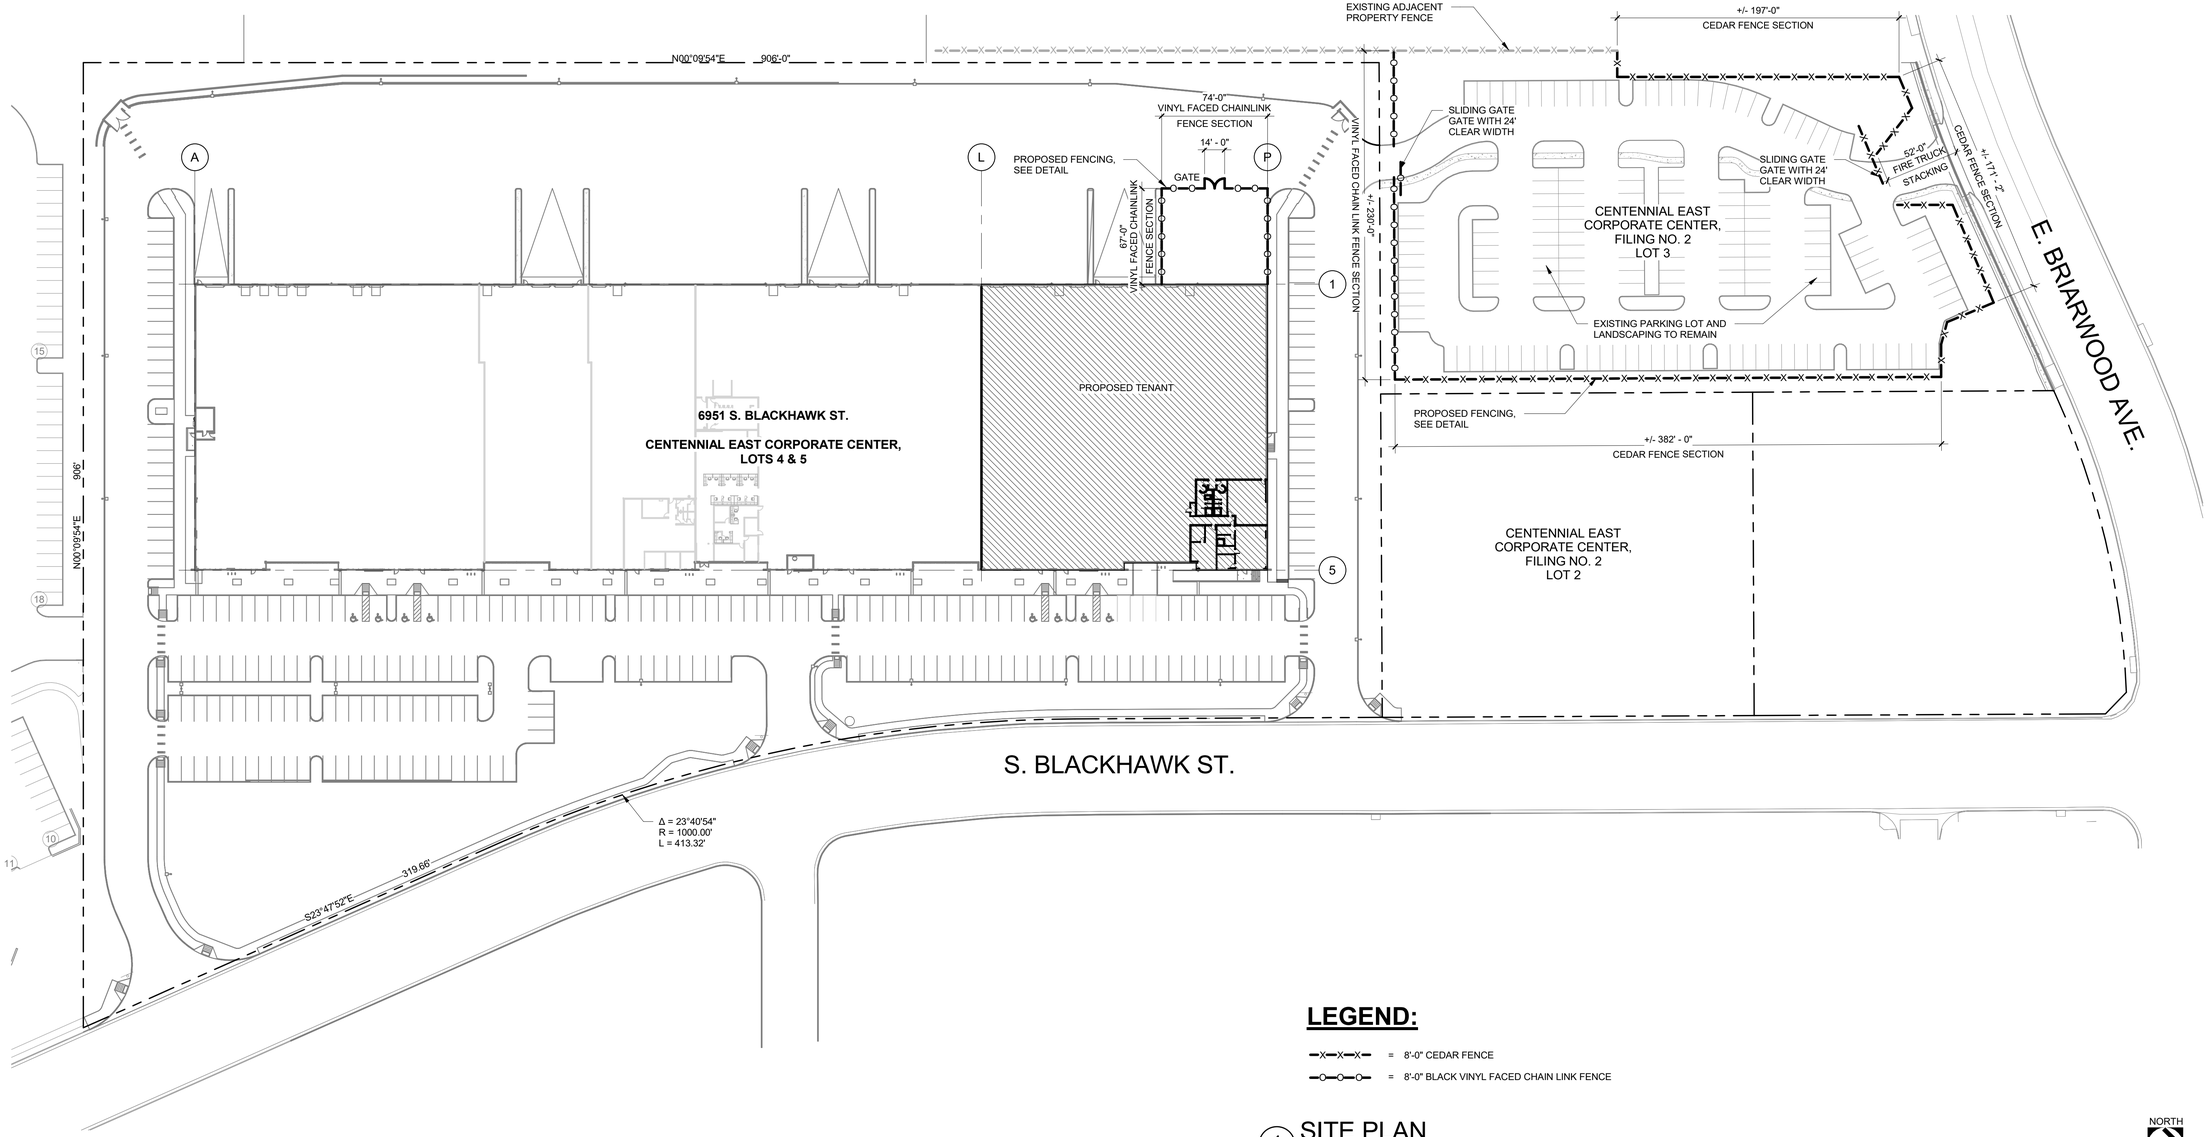

LEGEND:

-X-X-X- = 8'-0" CEDAR FENCE

-O-O-O- = 8'-0" BLACK VINYL FACED CHAIN LINK FENCE

1 SITE PLAN

SCALE: 1" = 50'-0"

NORTH

0 25 50 100 150

BS-10461

INTERGROUP ARCHITECTS

■architecture
■planning
■interiors

2000 West Littleton Blvd
Littleton, Colorado 80120
P. 303.738.8877 F. 303738.2294
www.igarch.com

copyright 2023
These plans and written material are instruments of service and are the property of Intergroup, Inc. and may not be duplicated, disclosed or reproduced without the written consent of the Architect. Infringements will be prosecuted.

TESLA - FENCE PERMIT

6951 S. BLACKHAWK ST.
CENTENNIAL, COLORADO

CENTRAL DEVELOPMENT

DATE	DESC.
08.31.2023	FENCE PERMIT

A1.0
SITE PLAN