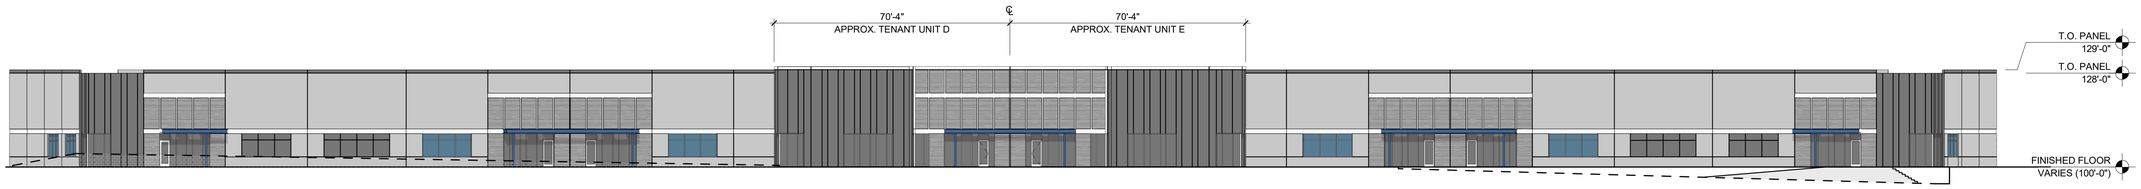

1 OVERALL EAST ELEVATION
SCALE: 3/64" = 1'-0"

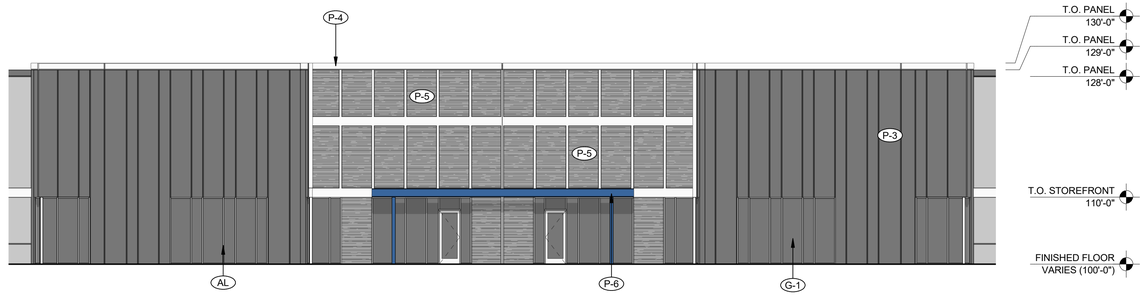

2 EAST ELEVATION - CENTER
SCALE: 3/32" = 1'-0"

EXTERIOR FINISH LEGEND

KEY	DESCRIPTION	IMAGE	MANUFACTURER	REMARKS / COMMENTS
P-1	EXTERIOR PAINT		GLIDDEN #30YY 46/036 "ZEPPELIN"	MEDIUM TEXTURE @ CONC. PANELS
P-2	EXTERIOR PAINT		GLIDDEN #30YY 20/029 "MANSARD STONE"	MEDIUM TEXTURE @ CONC. PANELS
P-3	EXTERIOR PAINT		GLIDDEN #30YY 10/038 "FOREST BLACK"	MEDIUM TEXTURE @ CONC. PANELS
P-4	EXTERIOR PAINT		GLIDDEN #30YY 78/035 "KITTEN WHITE"	MEDIUM TEXTURE @ CONC. PANELS
P-5	EXTERIOR PAINT		GLIDDEN #30YY 33/047 "OLD MONTEREY"	FORMLINER: US FORMLINER 2/32 INN HORIZONTAL
P-6	EXTERIOR PAINT		GLIDDEN #10BB 11/126 "AMERICA'S CUP"	MEDIUM TEXTURE @ CONC. PANELS
G-1	GLAZING		VITRO - SOLAR GRAY	SOLARBAN 60 LOW-E COATING ON #3 SURFACE
G2	GLAZING		VITRO - SOLAR BLUE	SOLARBAN 60 LOW-E COATING ON #3 SURFACE
AL	STOREFRONT FRAME		CLEAR ANODIZED	

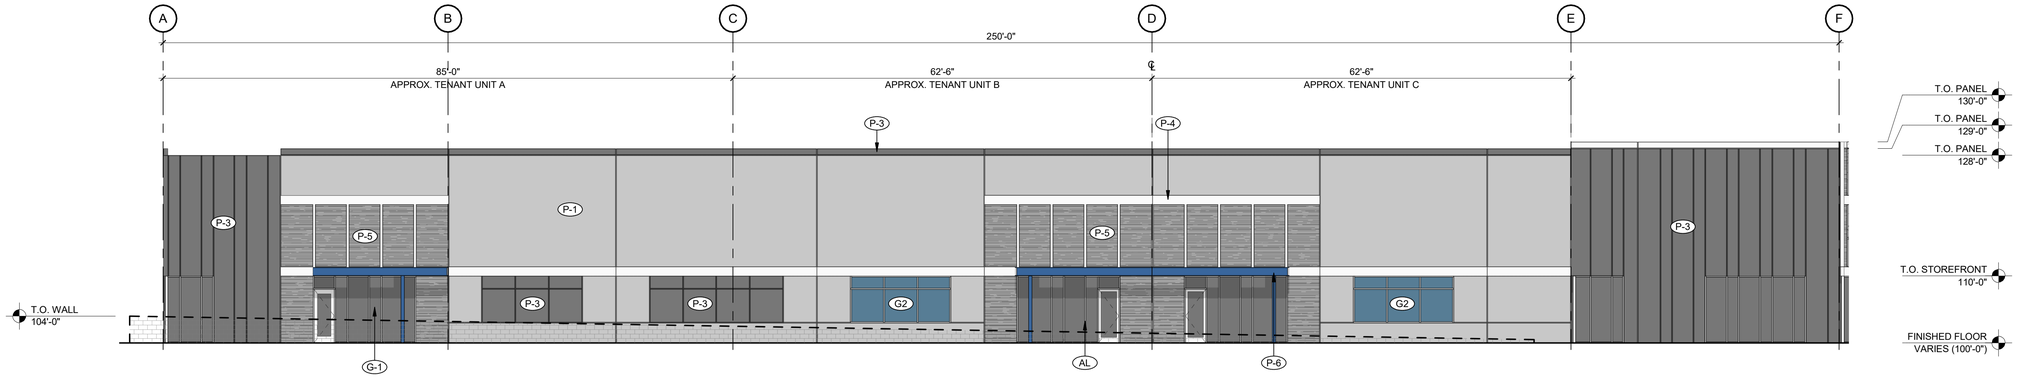

3 EAST ELEVATION - SOUTH WING
SCALE: 3/32" = 1'-0"

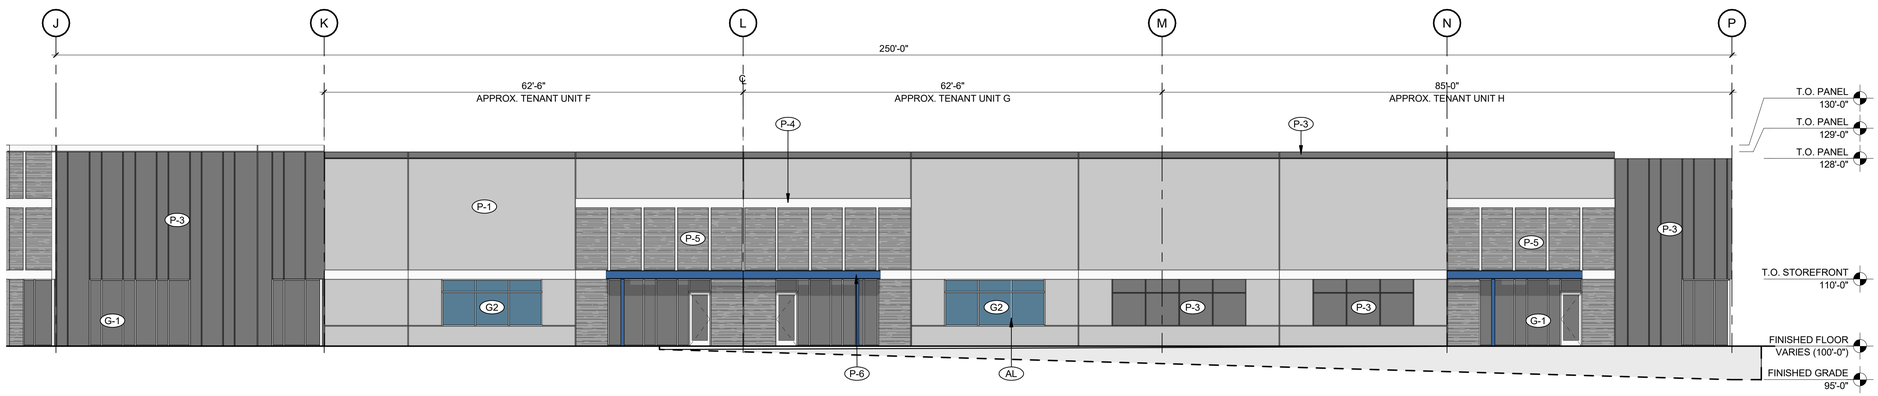

4 EAST ELEVATION - NORTH WING
SCALE: 3/32" = 1'-0"

BS-11520

INTERGROUP ARCHITECTS

■architecture
■planning
■interiors
2000 West Littleton Blvd
Littleton, Colorado 80120
P. 303.738.8877 F. 303738.2294
www.igarch.com

PRELIM

copyright 2022
These plans and written material are instruments of service and are the property of Intergroup, Inc. and may not be duplicated, disclosed or reproduced without the written consent of the Architect. Infringements will be prosecuted.

LAPOUR - UVALDE

LAPOUR

DATE	DESC.
XX.XX.XXXX	XXXXXX

A4.0
EXTERIOR ELEVATIONS

1 OVERALL WEST ELEVATION
SCALE: 3/64" = 1'-0"

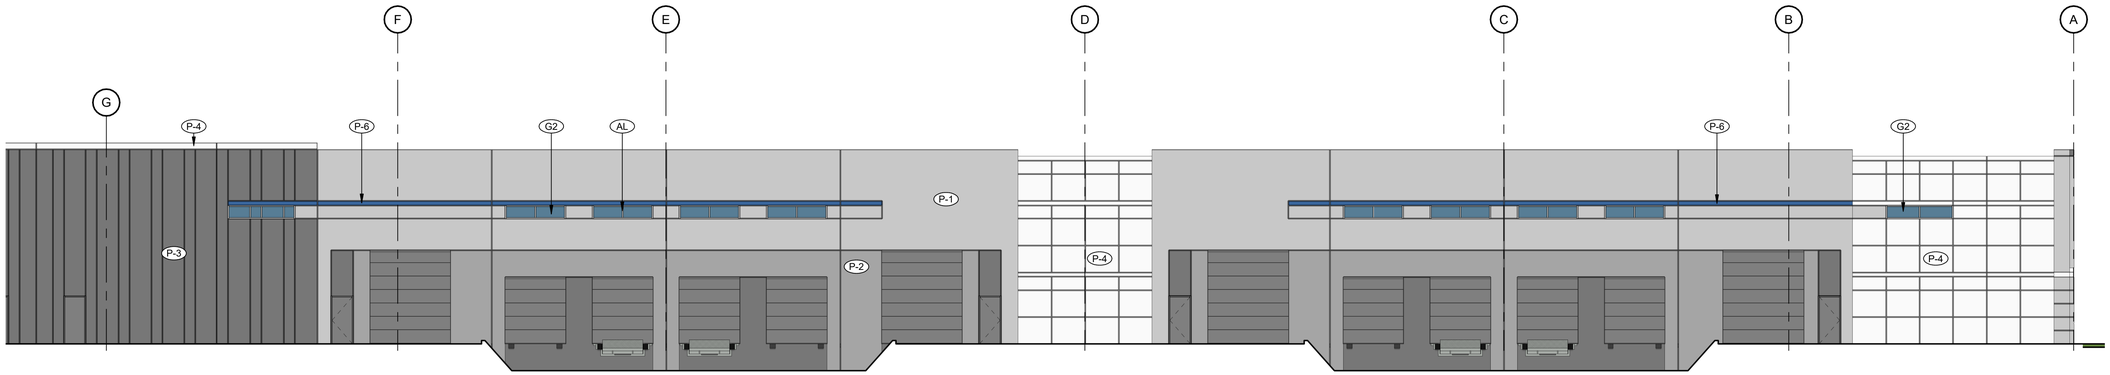

2 WEST ELEVATION - SOUTH WING
SCALE: 3/32" = 1'-0"

EXTERIOR FINISH LEGEND

KEY	DESCRIPTION	IMAGE	MANUFACTURER	REMARKS / COMMENTS
P-1	EXTERIOR PAINT		GLIDDEN #30YY 46/036 "ZEPPELIN"	MEDIUM TEXTURE @ CONC. PANELS
P-2	EXTERIOR PAINT		GLIDDEN #30YY 20/029 "MANSARD STONE"	MEDIUM TEXTURE @ CONC. PANELS
P-3	EXTERIOR PAINT		GLIDDEN #30YY 10/038 "FOREST BLACK"	MEDIUM TEXTURE @ CONC. PANELS
P-4	EXTERIOR PAINT		GLIDDEN #30YY 78/035 "KITTEN WHITE"	MEDIUM TEXTURE @ CONC. PANELS
P-5	EXTERIOR PAINT		GLIDDEN #30YY 33/047 "OLD MONTEREY"	FORMLINER: US FORMLINER 2/32 INN HORIZONTAL
P-6	EXTERIOR PAINT		GLIDDEN #10BB 11/126 "AMERICA'S CUP"	MEDIUM TEXTURE @ CONC. PANELS
G-1	GLAZING		VITRO - SOLAR GRAY	SOLARBAN 60 LOW-E COATING ON #3 SURFACE
G2	GLAZING		VITRO - SOLAR BLUE	SOLARBAN 60 LOW-E COATING ON #3 SURFACE
AL	STOREFRONT FRAME		CLEAR ANODIZED	

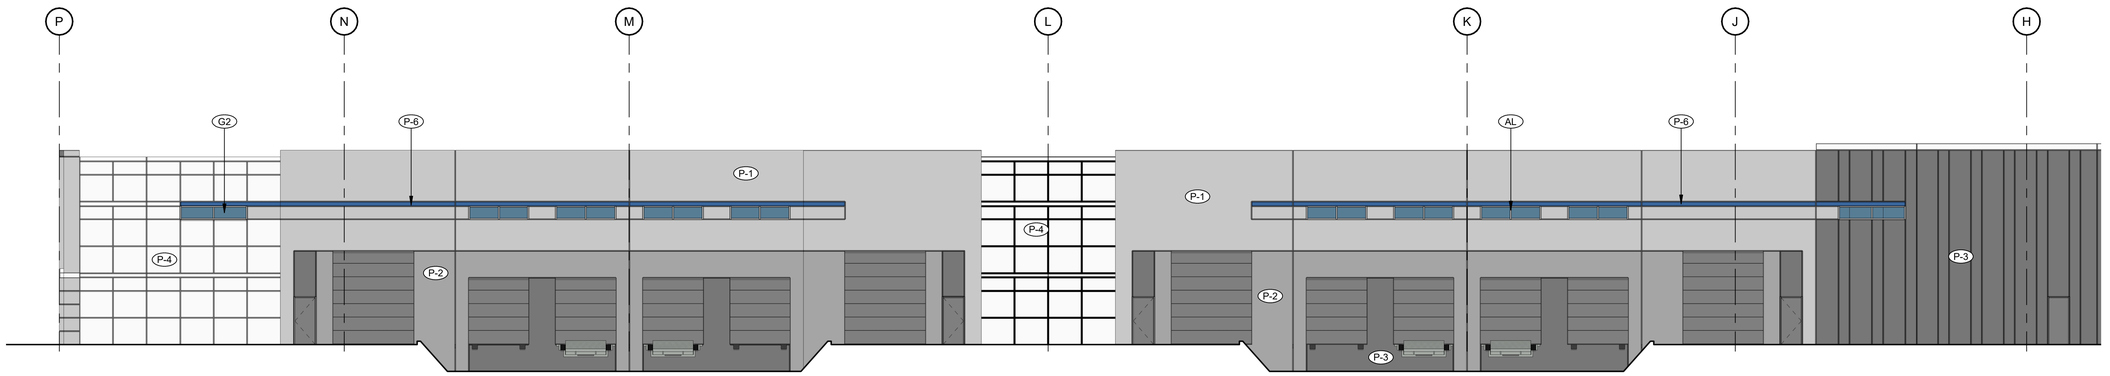

3 WEST ELEVATION - NORTH WING
SCALE: 3/32" = 1'-0"

BS-11520
INTERGROUP ARCHITECTS
■architecture
■planning
■interiors
2000 West Littleton Blvd
Littleton, Colorado 80120
P. 303.738.8877 F. 303738.2294
www.igarch.com

PRELIM

copyright 2022
These plans and written material are instruments of service and are the property of Intergroup, Inc. and may not be duplicated, disclosed or reproduced without the written consent of the Architect. Infringements will be prosecuted.

LAPOUR - UVALDE

LAPOUR

DATE	DESC.
XX.XX.XXXX	XXXXXX

A4.1
EXTERIOR ELEVATIONS

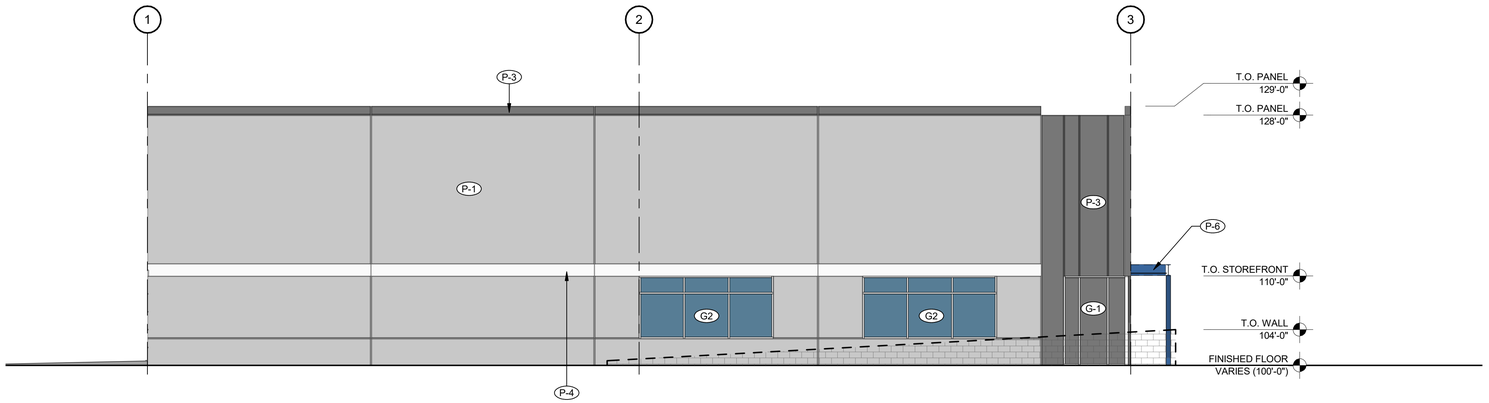

1 OVERALL SOUTH ELEVATION
SCALE: 1/8" = 1'-0"

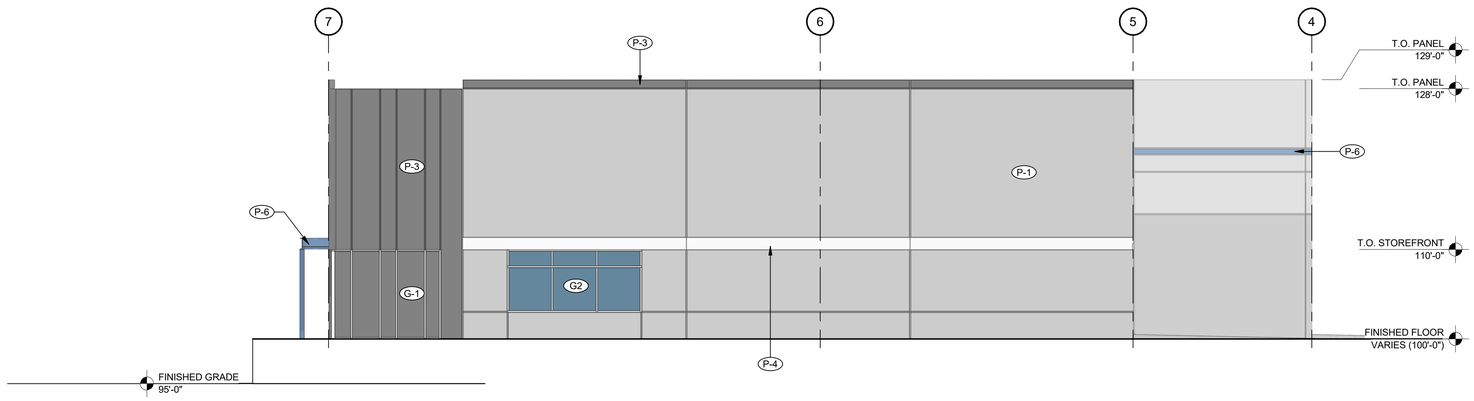

2 OVERALL NORTH ELEVATION
SCALE: 1/8" = 1'-0"

EXTERIOR FINISH LEGEND

KEY	DESCRIPTION	IMAGE	MANUFACTURER	REMARKS / COMMENTS
P-1	EXTERIOR PAINT		GLIDDEN #30YY 46/036 "ZEPPELIN"	MEDIUM TEXTURE @ CONC. PANELS
P-2	EXTERIOR PAINT		GLIDDEN #30YY 20/029 "MANSARD STONE"	MEDIUM TEXTURE @ CONC. PANELS
P-3	EXTERIOR PAINT		GLIDDEN #30YY 10/038 "FOREST BLACK"	MEDIUM TEXTURE @ CONC. PANELS
P-4	EXTERIOR PAINT		GLIDDEN #30YY 78/035 "KITTEN WHITE"	MEDIUM TEXTURE @ CONC. PANELS
P-5	EXTERIOR PAINT		GLIDDEN #30YY 33/047 "OLD MONTEREY"	FORMLINER: US FORMLINER 2/32 INN HORIZONTAL
P-6	EXTERIOR PAINT		GLIDDEN #10BB 11/126 "AMERICA'S CUP"	MEDIUM TEXTURE @ CONC. PANELS
G-1	GLAZING		VITRO - SOLAR GRAY	SOLARBAN 60 LOW-E COATING ON #3 SURFACE
G2	GLAZING		VITRO - SOLAR BLUE	SOLARBAN 60 LOW-E COATING ON #3 SURFACE
AL	STOREFRONT FRAME		CLEAR ANODIZED	

BS-11520
INTERGROUP ARCHITECTS
■architecture
■planning
■interiors
2000 West Littleton Blvd
Littleton, Colorado 80120
P. 303.738.8877 F. 303738.2294
www.igarch.com

PRELIM

copyright 2022
These plans and written material are instruments of service and are the property of Intergroup, Inc. and may not be duplicated, disclosed or reproduced without the written consent of the Architect. Infringements will be prosecuted.

LAPOUR - UVALDE

LAPOUR

DATE	DESC.
XX.XX.XXXX	XXXXXX

A4.2
EXTERIOR ELEVATIONS

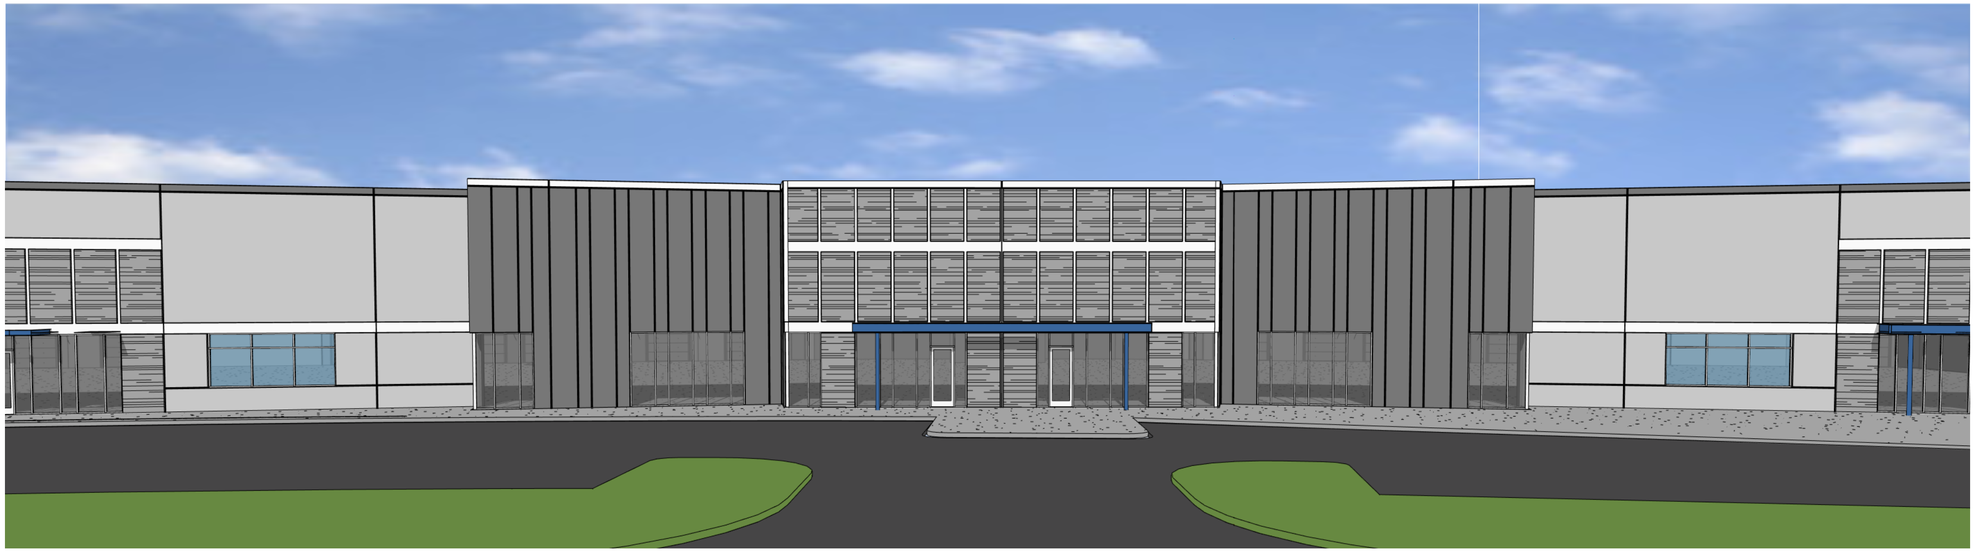

1 ENTRY DRIVE PERSPECTIVE
SCALE: 12" = 1'-0"

3 MID TENANT ENTRY PERSPECTIVE
SCALE: 12" = 1'-0"

2 CENTER TENANTS ENTRY PERSPECTIVE
SCALE: 12" = 1'-0"

BS-11520
INTERGROUP ARCHITECTS
■architecture
■planning
■interiors
2000 West Littleton Blvd
Littleton, Colorado 80120
P. 303.738.8877 F. 303738.2294
www.igarch.com

PRELIM

copyright 2022
These plans and written material are instruments of service and are the property of Intergroup, Inc. and may not be duplicated, disclosed or reproduced without the written consent of the Architect. Infringements will be prosecuted.

LAPOUR - UVALDE

LAPOUR

DATE	DESC.
XX.XX.XXXX	XXXXXX

A4.3
EXTERIOR PERSPECTIVES

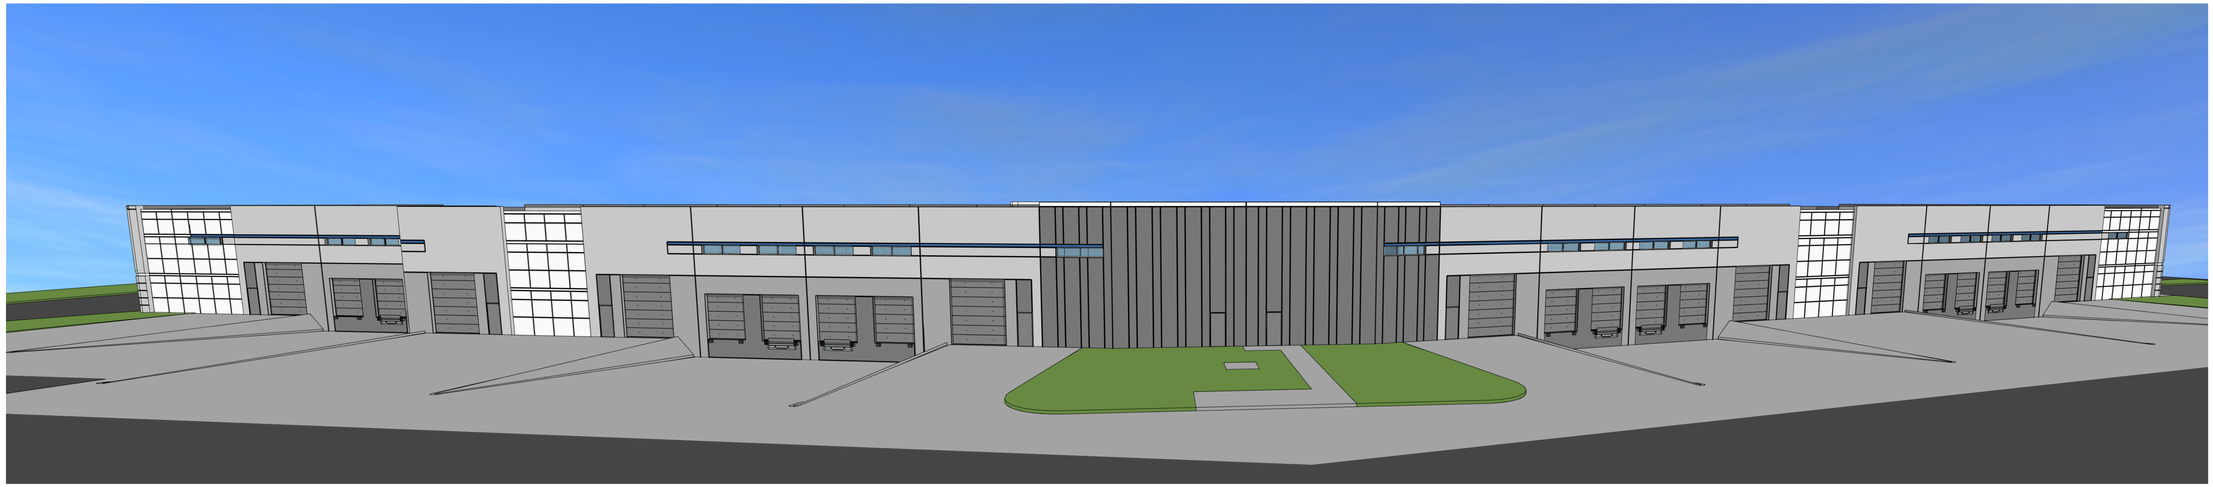

1 DOCK PERSPECTIVE
SCALE: 12" = 1'-0"

BS-11520

INTERGROUP
ARCHITECTS

■architecture
■planning
■interiors
2000 West Littleton Blvd
Littleton, Colorado 80120
P. 303.738.8877 F. 303738.2294
www.igarch.com

PRELIM

copyright 2022
These plans and written material are instruments of service and are the property of Intergroup, Inc. and may not be duplicated, disclosed or reproduced without the written consent of the Architect. Infringements will be prosecuted.

LAPOUR - UVALDE

LAPOUR

DATE	DESC.
XX.XX.XXXX	XXXXXX

A4.4
EXTERIOR
PERSPECTIVES