Z70-015

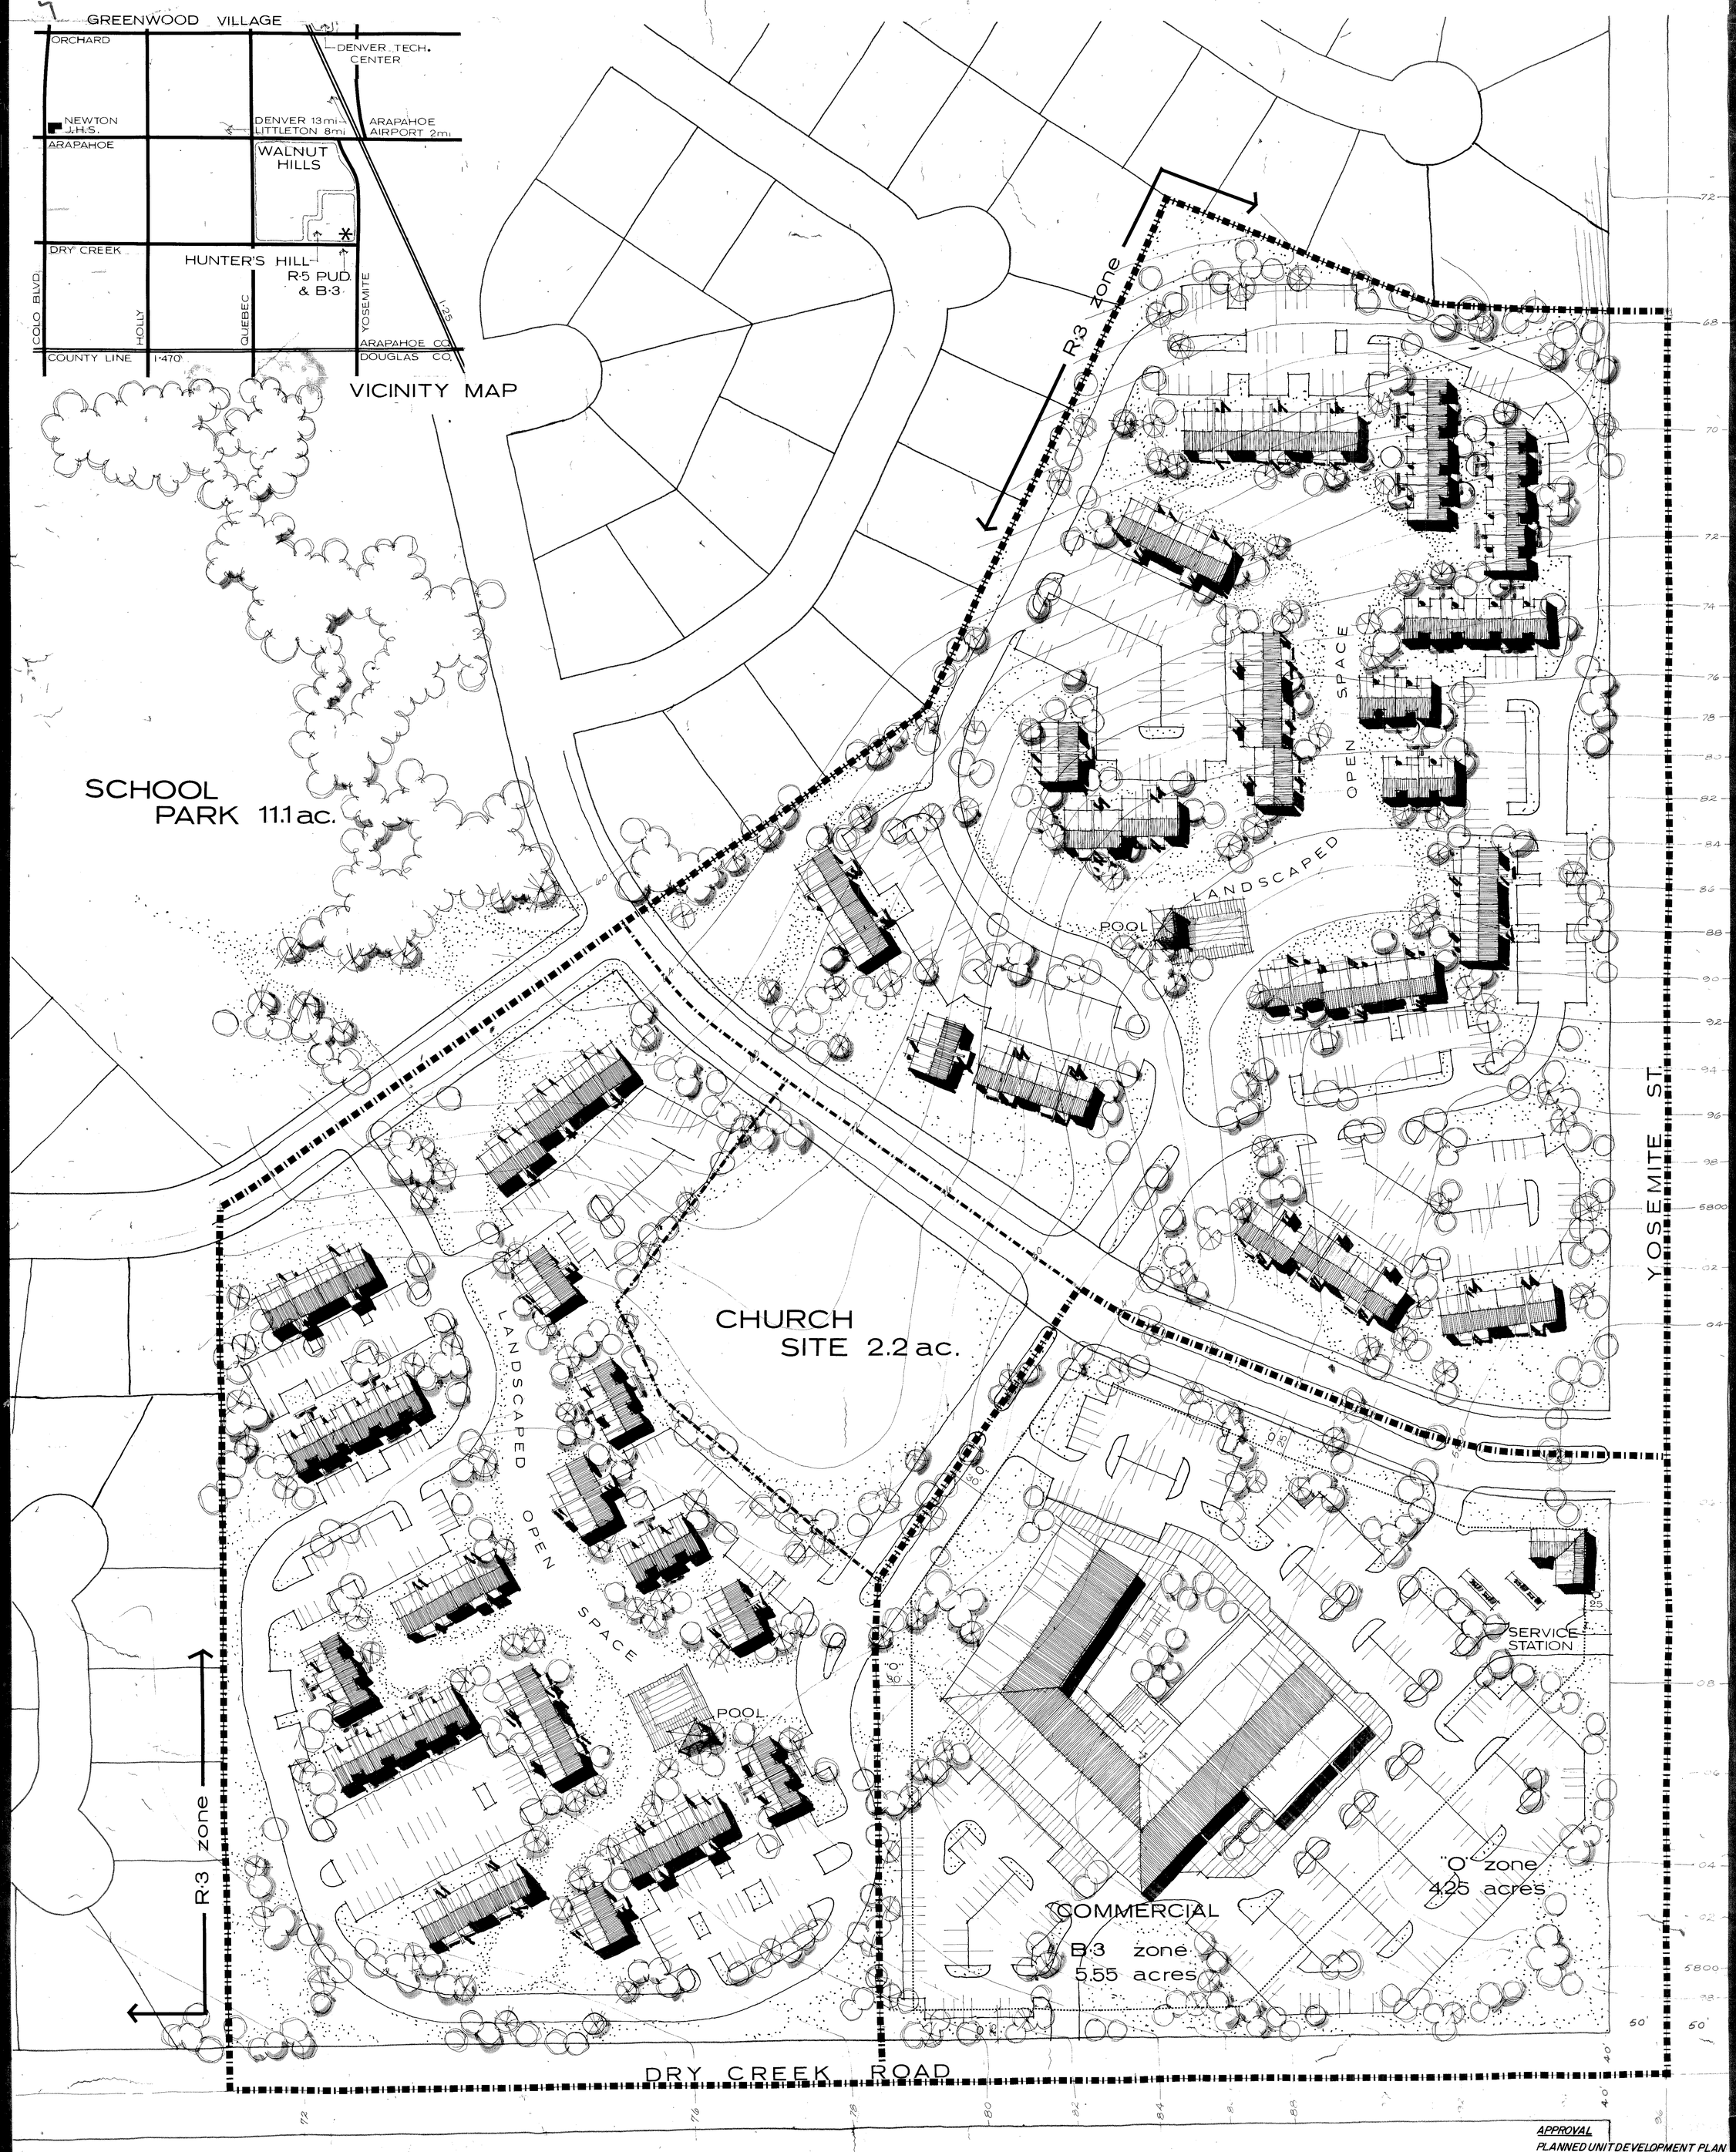

USE	gr. area	net area	du's/n.a.	du's
R-5 PUD ZONE	28.8 ac.	25.6 ac.		
church	2.2	2.0		
multi-family area (max. bldg. height 35')	26.6	23.6	14	330

MULTI-FAMILY AREA	area	% of n.a.
interior roads	2.4 ac.	10 %
parking	4.7	20
buildings	4.5	19
open space	12.0	51

APPROVAL
PLANNED UNIT DEVELOPMENT PLAN
Zoning Case No. 70-15
Resolution No. 357-70
this 29 day of Sept. 1970
The Board of County Commissioners of Arapahoe County, Colorado

APPROVED THIS ___ DAY OF ___ 1970
BOARD OF COUNTY COMMISSIONERS
ARAPAHOE COUNTY, COLORADO
BY ___ CHAIRMAN
HUNTER'S HILL
BY ___

HUNTER'S HILL – R-5 PUD & NEIGHBORHOOD SHOPPING PLAZA

YOSEMITE AT DRY CREEK RD. ARAPAHOE CO., COLORADO

NORTH 0 25' 50' 100'

tk associates, inc. 7-70

Sanford Homes Inc
6904 S. Sycamore
Littleton, Colo.
1601 Emerson
Denver, Colo.
topography by Costill Eng.

Z70-015